02 SIDE ELEVATION (NORTH)
SCALE: 1/4" = 1'-0"

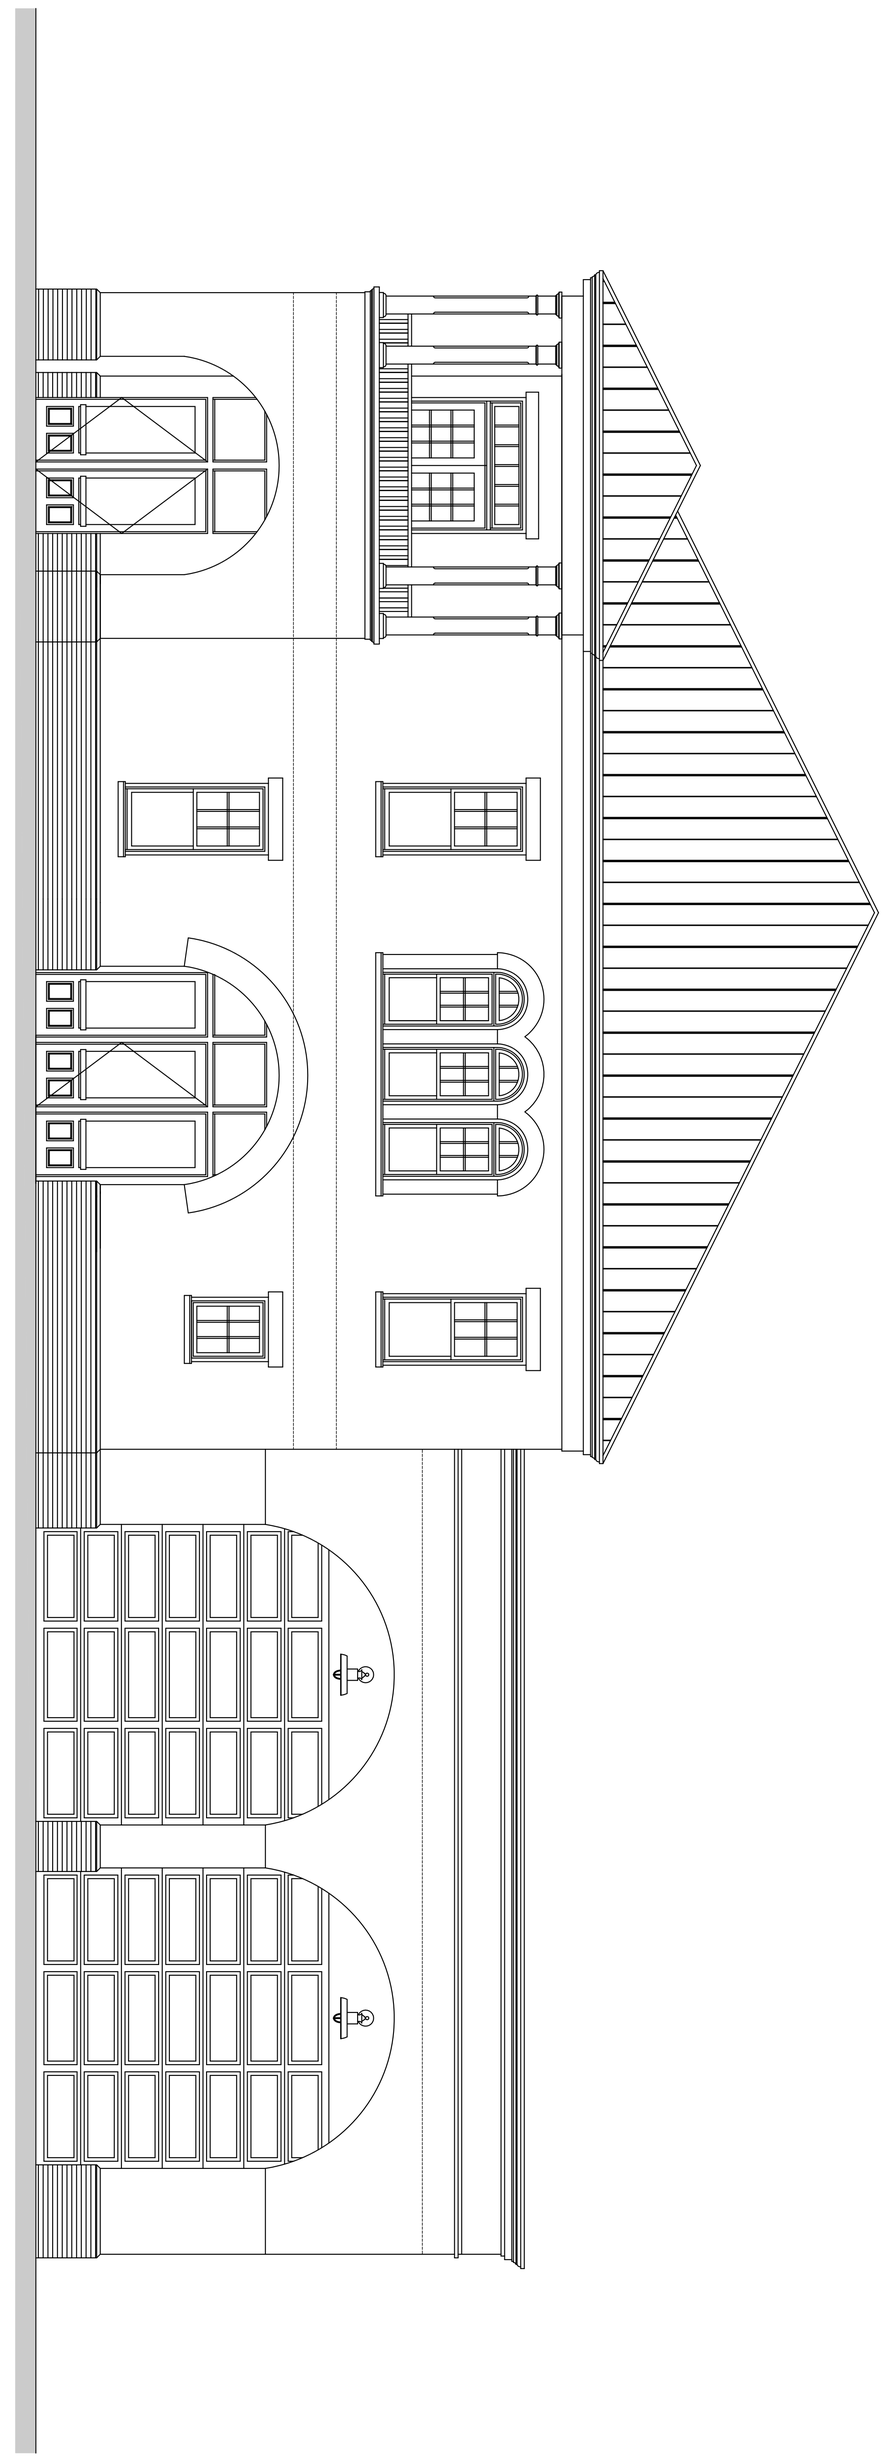

01 FRONT ELEVATION (EAST)
SCALE: 1/4" = 1'-0"

**PRELIMINARY DESIGN - NOT FOR CONSTRUCTION**

COPYRIGHT & REPRODUCTION OF DRAWINGS This Drawing is the property of H.G.B.D. INTERNATIONAL and is not to be reproduced or copied in whole or in part. It is not to be used on any other project. Do not scale dimensions from prints. Plans and details are not always drawn to scale. Use dimensions given or consult the Architect for further clarification.

DRAWING NUMBER
A2.1

DESIGNED EBJ
DRAWN JCM
CHECKED RBA

DATE: MARCH 25, 2014
JOB NO. 213 9101 01
SCALE: AS SHOWN

REVISIONS:

CITY OF BEAUFORT
FIRE STATION #2
Beaufort, South Carolina

EXTERIOR ELEVATIONS

HGBD
A Bell Company

HUSSEY, GAY, BELL & DEYOUNG INC.
ARCHITECTS and ENGINEERS
POST OFFICE BOX 14247
SAVANNAH, GEORGIA
31416-1247
www.hgbd.com
329 COMMERCIAL DRIVE
OFFICE (912) 354-4626
TELEFAX (912) 352-1692