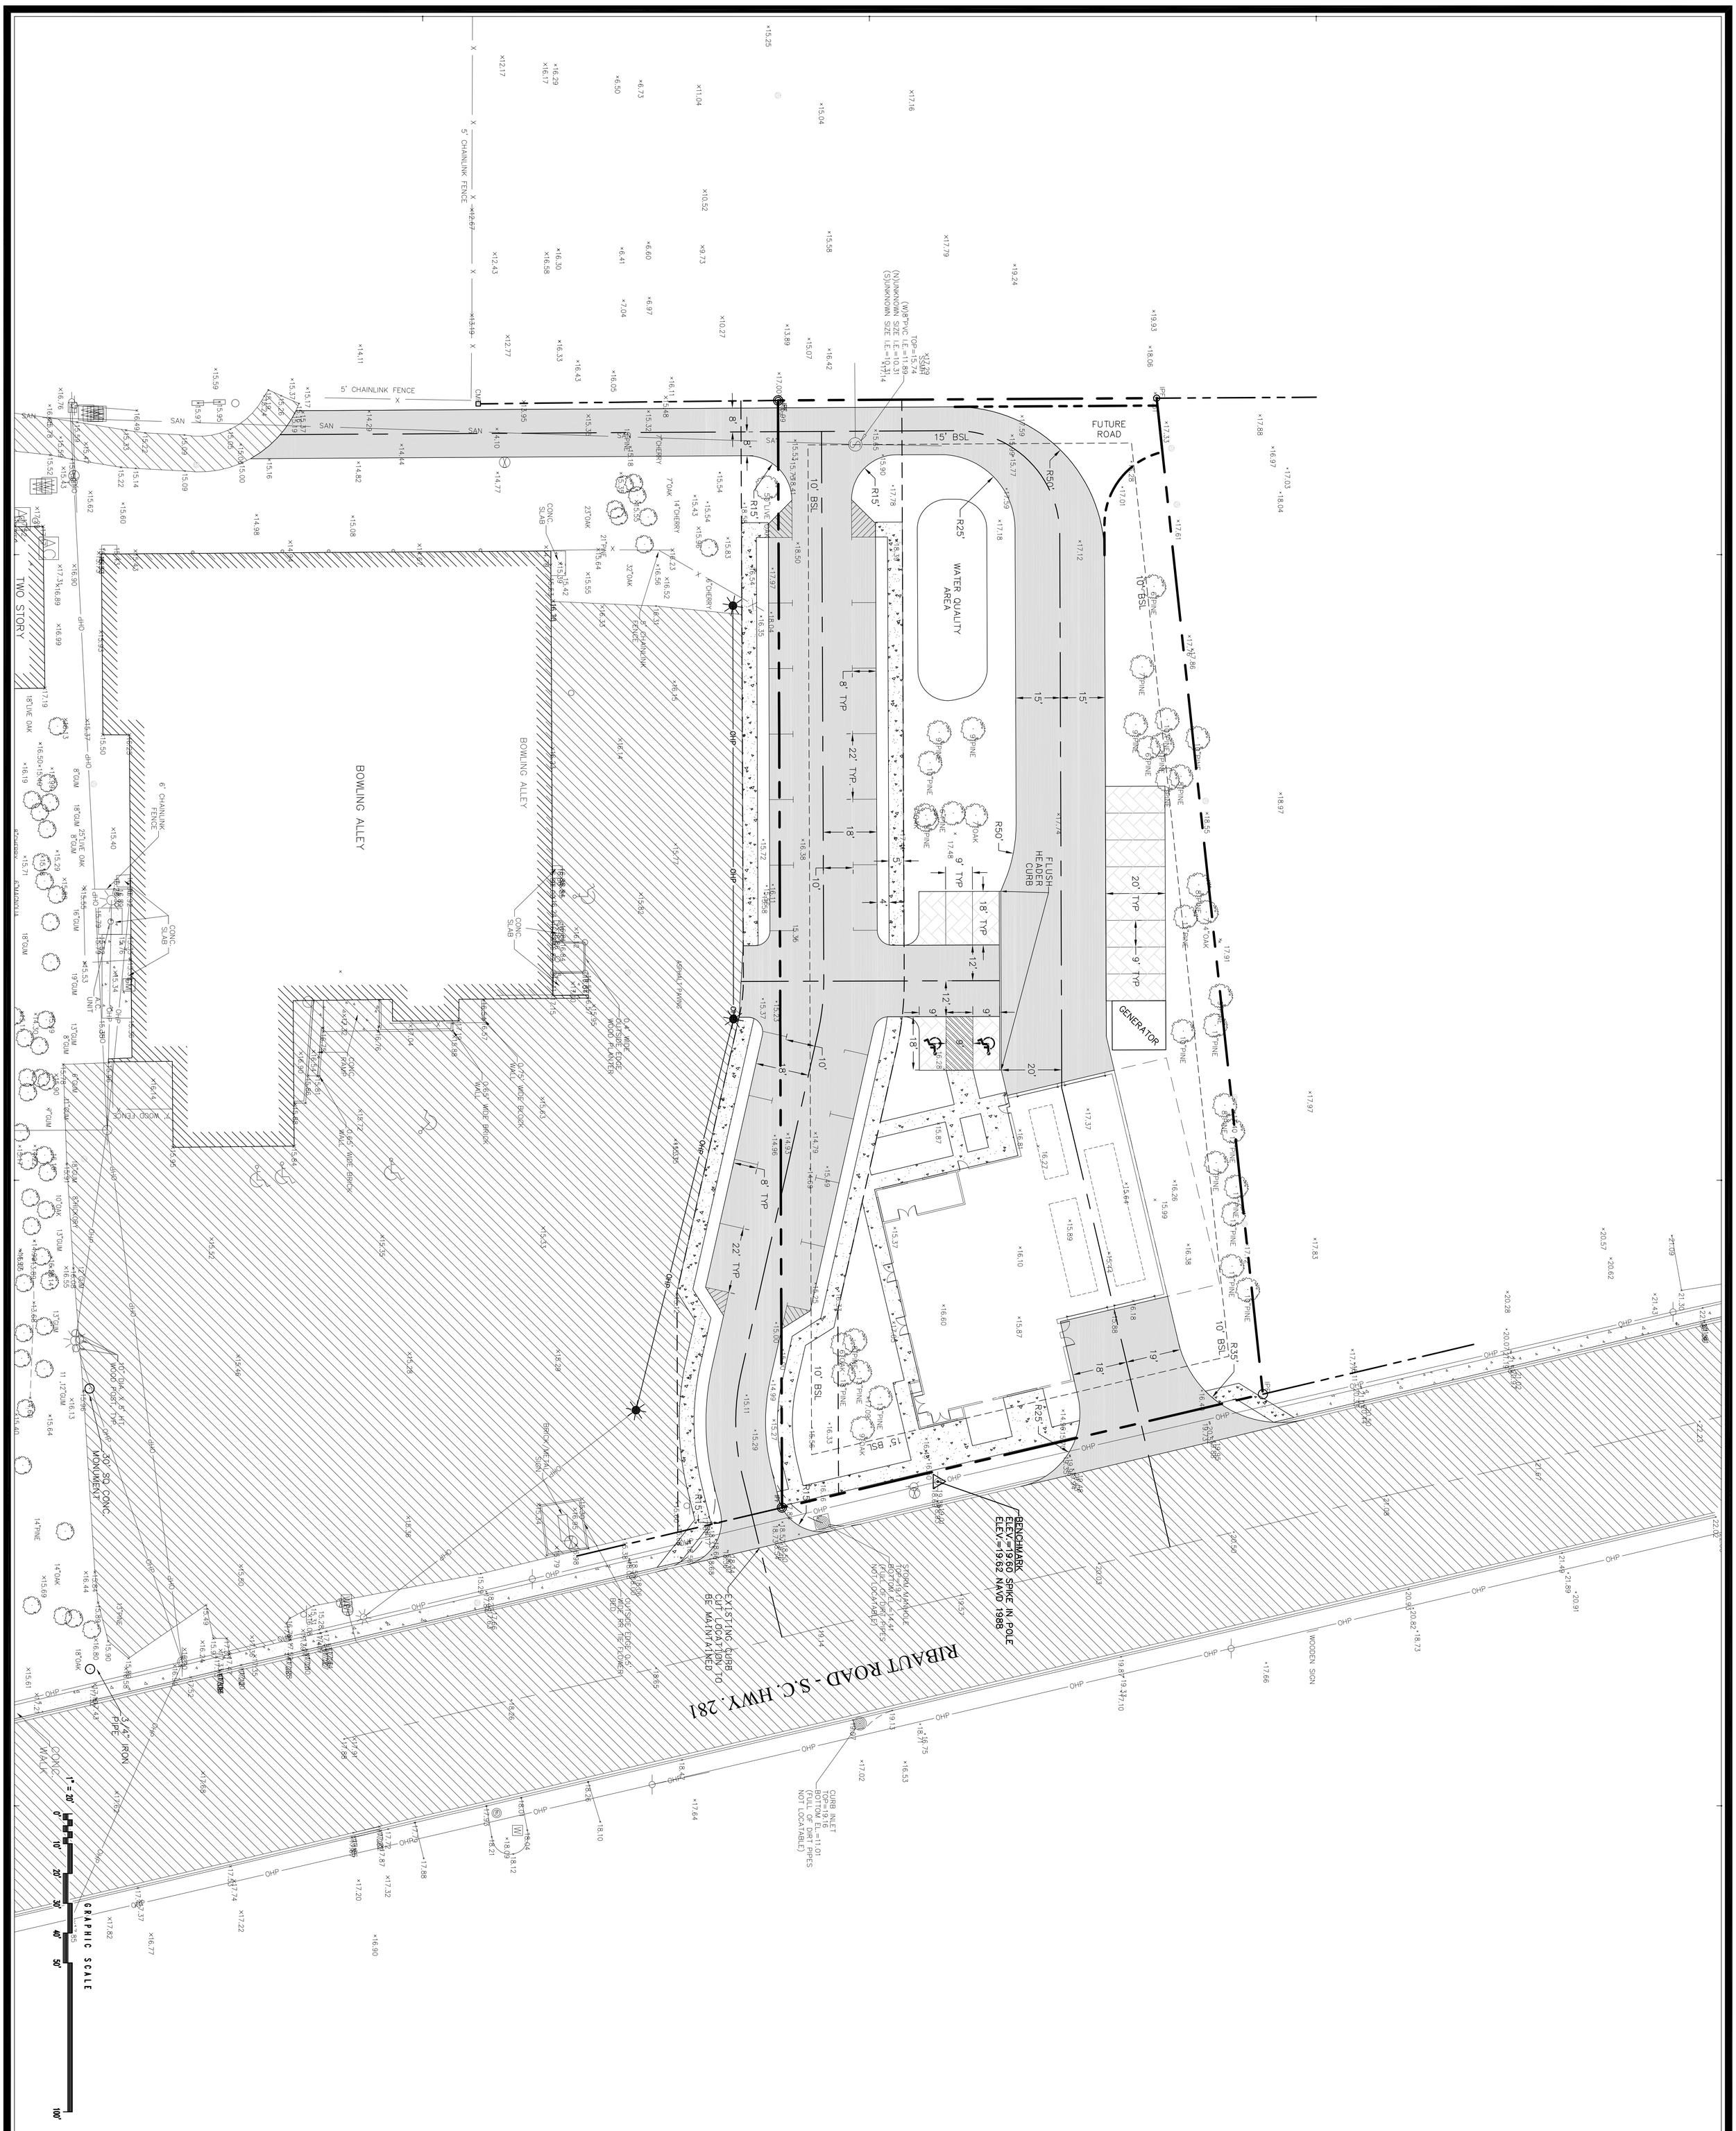

PRELIMINARY DESIGN - NOT FOR CONSTRUCTION

COPYRIGHT & REPRODUCTION OF DRAWINGS This Drawing is the property of H.G.B.D., INTERNATIONAL and is not to be reproduced or copied in whole or in part. It is not to be used on any other project. Do not scale dimensions from prints. Plans and details are not always drawn to scale. Use dimensions given or consult the Architect for further clarification.

DRAWING NUMBER

SCALE: 1" = 20'
JOB NO. 113273479
DATE: MARCH 25, 2014

DESIGNED	DRAWN	CHECKED
CJC	JJM	CJC

REVISIONS:

CITY OF BEAUFORT
NEW FIRE STATION #2
BEAUFORT, SOUTH CAROLINA

HGBD
A Bell Company

HUSSEY, GAY, BELL & DEYOUNG INC.
ARCHITECTS and ENGINEERS

POST OFFICE BOX 14247
SAVANNAH, GEORGIA
31416-1247

www.hgbd.com

329 COMMERCIAL DRIVE
OFFICE (912) 354-4626
TELEFAX (912) 352-1692

CALL 811 BEFORE YOU DIG! UTILITIES PROTECTION CENTER

SOUTH CAROLINA REGISTERED PROFESSIONAL No. 28714 ENGINEER CHRISTOPHER J. CHANCE JR.